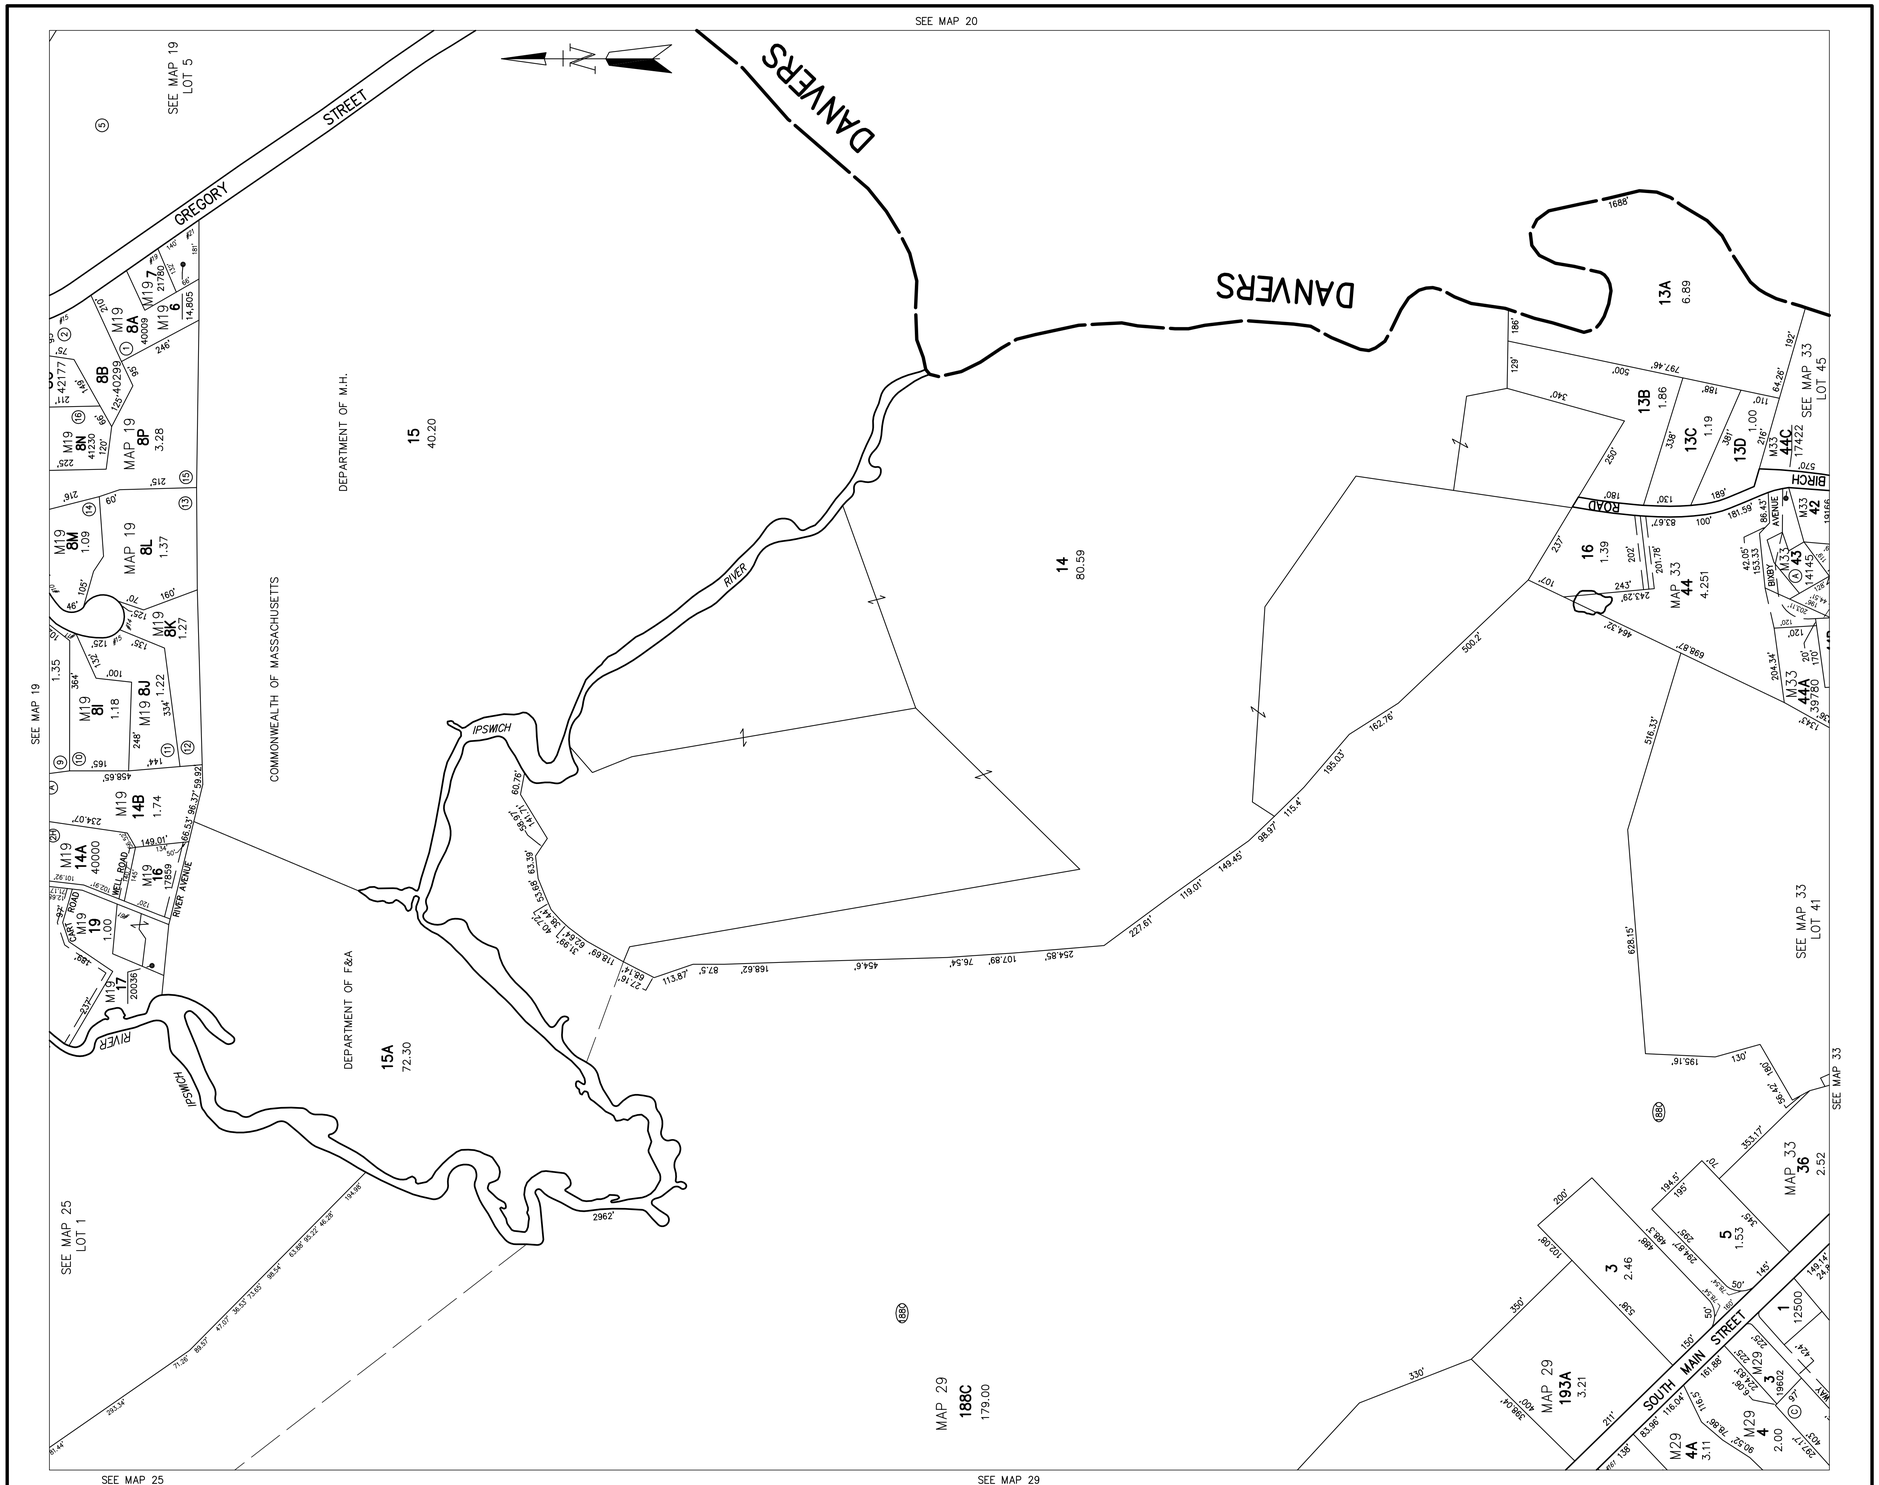

THIS MAP IS FOR ASSESSMENT AND PLANNING PURPOSES ONLY. IT IS NOT TO BE USED FOR DESCRIPTION, CONVEYANCE, DETERMINATION OF LEGAL TITLE.

ORIGINAL MAPS WERE PREPARED BY NEW ENGLAND SURVEY SERVICE, INC. CIVIL ENGINEERS AND SURVEYORS, 255 ATLANTIC AVENUE, BOSTON, MASS.

REVISED & REPRINTED BY

CAI Technologies
Precision Mapping. Geospatial Solutions.
11 PLEASANT STREET, LITTLETON, NH 03561
800.322.4540 - WWW.CAI-TECH.COM

LEGEND

AREA SURVEYED	4.58	EXEMPT PROPERTY	TOWN
AREA CALCULATED	35063	SUBDIVISION LOT NO.	2
RECORD DIMENSION	100'	BUILDING/STREET NO.	267
SCALED DIMENSION	100'S	RIGHT OF WAY/ACCESS	R/W
WATER	W	COMMON OWNERSHIP	OR
		WETLANDS	

SCALE 1" = 200'

FEET 100 0 200 400 600

METERS 50 0 50 100 150

REVISED TO :

PROPERTY MAPS

MIDDLETON

MASSACHUSETTS

MAP NO. 26