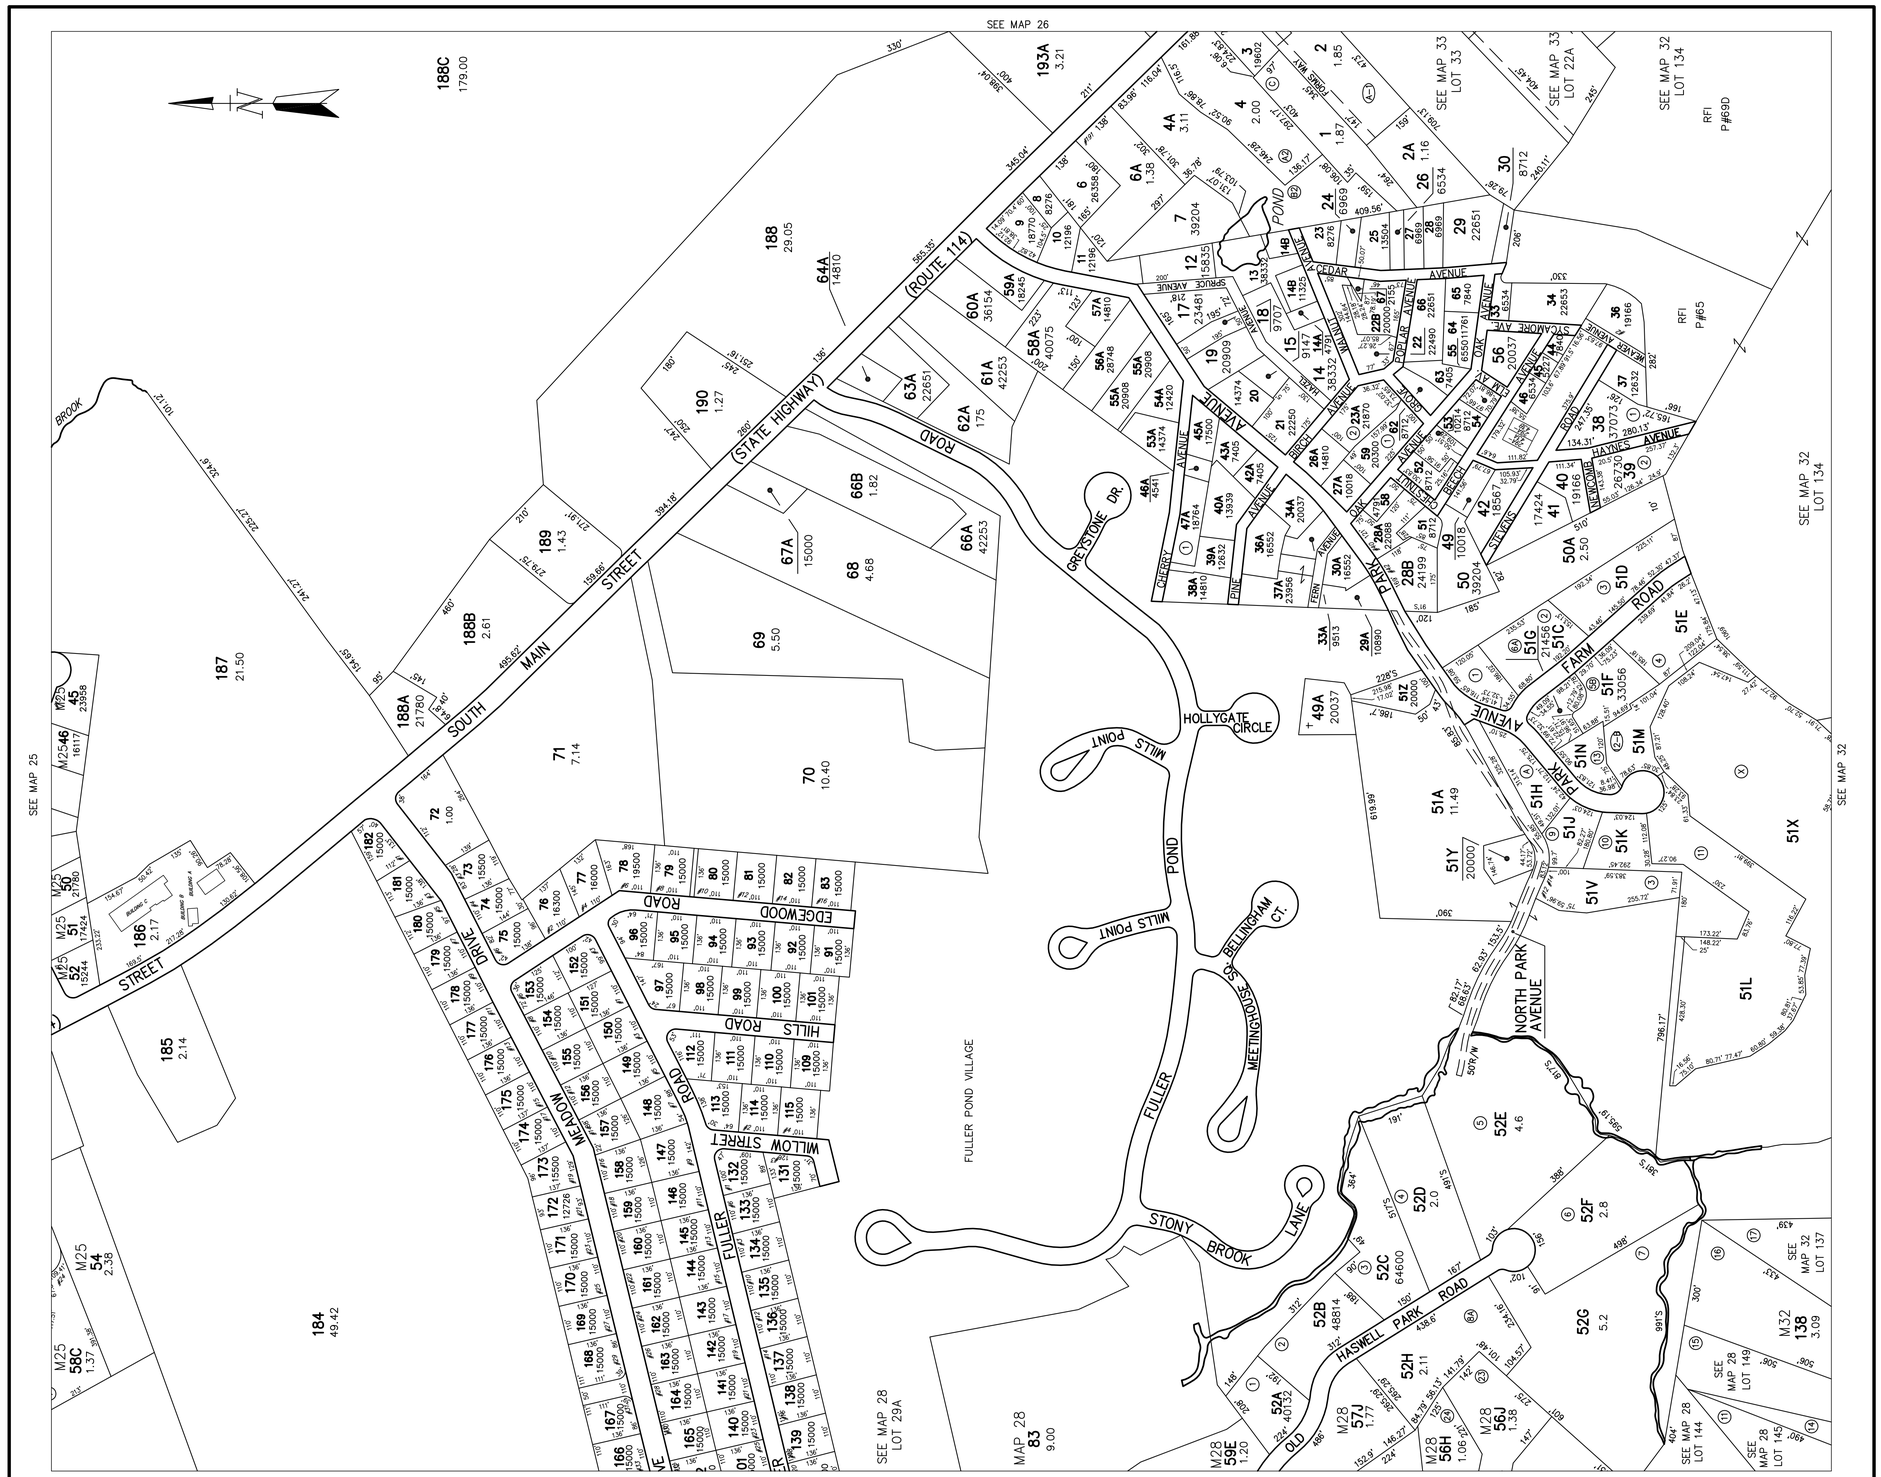

THIS MAP IS FOR ASSESSMENT AND PLANNING PURPOSES ONLY. IT IS NOT TO BE USED FOR DESCRIPTION, CONVEYANCE, DETERMINATION OF LEGAL TITLE.

ORIGINAL MAPS WERE PREPARED BY NEW ENGLAND SURVEY SERVICE, INC. CIVIL ENGINEERS AND SURVEYORS, 255 ATLANTIC AVENUE, BOSTON, MASS.

REVISED & REPRINTED BY

CAI Technologies
Precision Mapping. Geospatial Solutions.
11 PLEASANT STREET, LITTLETON, NH 03561
800.322.4540 - WWW.CAI-TECH.COM

LEGEND

AREA SURVEYED	4.58
AREA CALCULATED	35063
RECORD DIMENSION	100'
SCALED DIMENSION	100'S
WATER	
EXEMPT PROPERTY	TOWN
SUBDIVISION LOT NO.	2
BUILDING/STREET NO.	
RIGHT OF WAY/ACCESS	R/W
COMMON OWNERSHIP	OR
WETLANDS	

SCALE 1" = 200'

FEET 100 0 200 400 600

METERS 50 0 50 100 150

REVISED TO :

PROPERTY MAPS

MIDDLETON

MASSACHUSETTS

MAP NO. 29